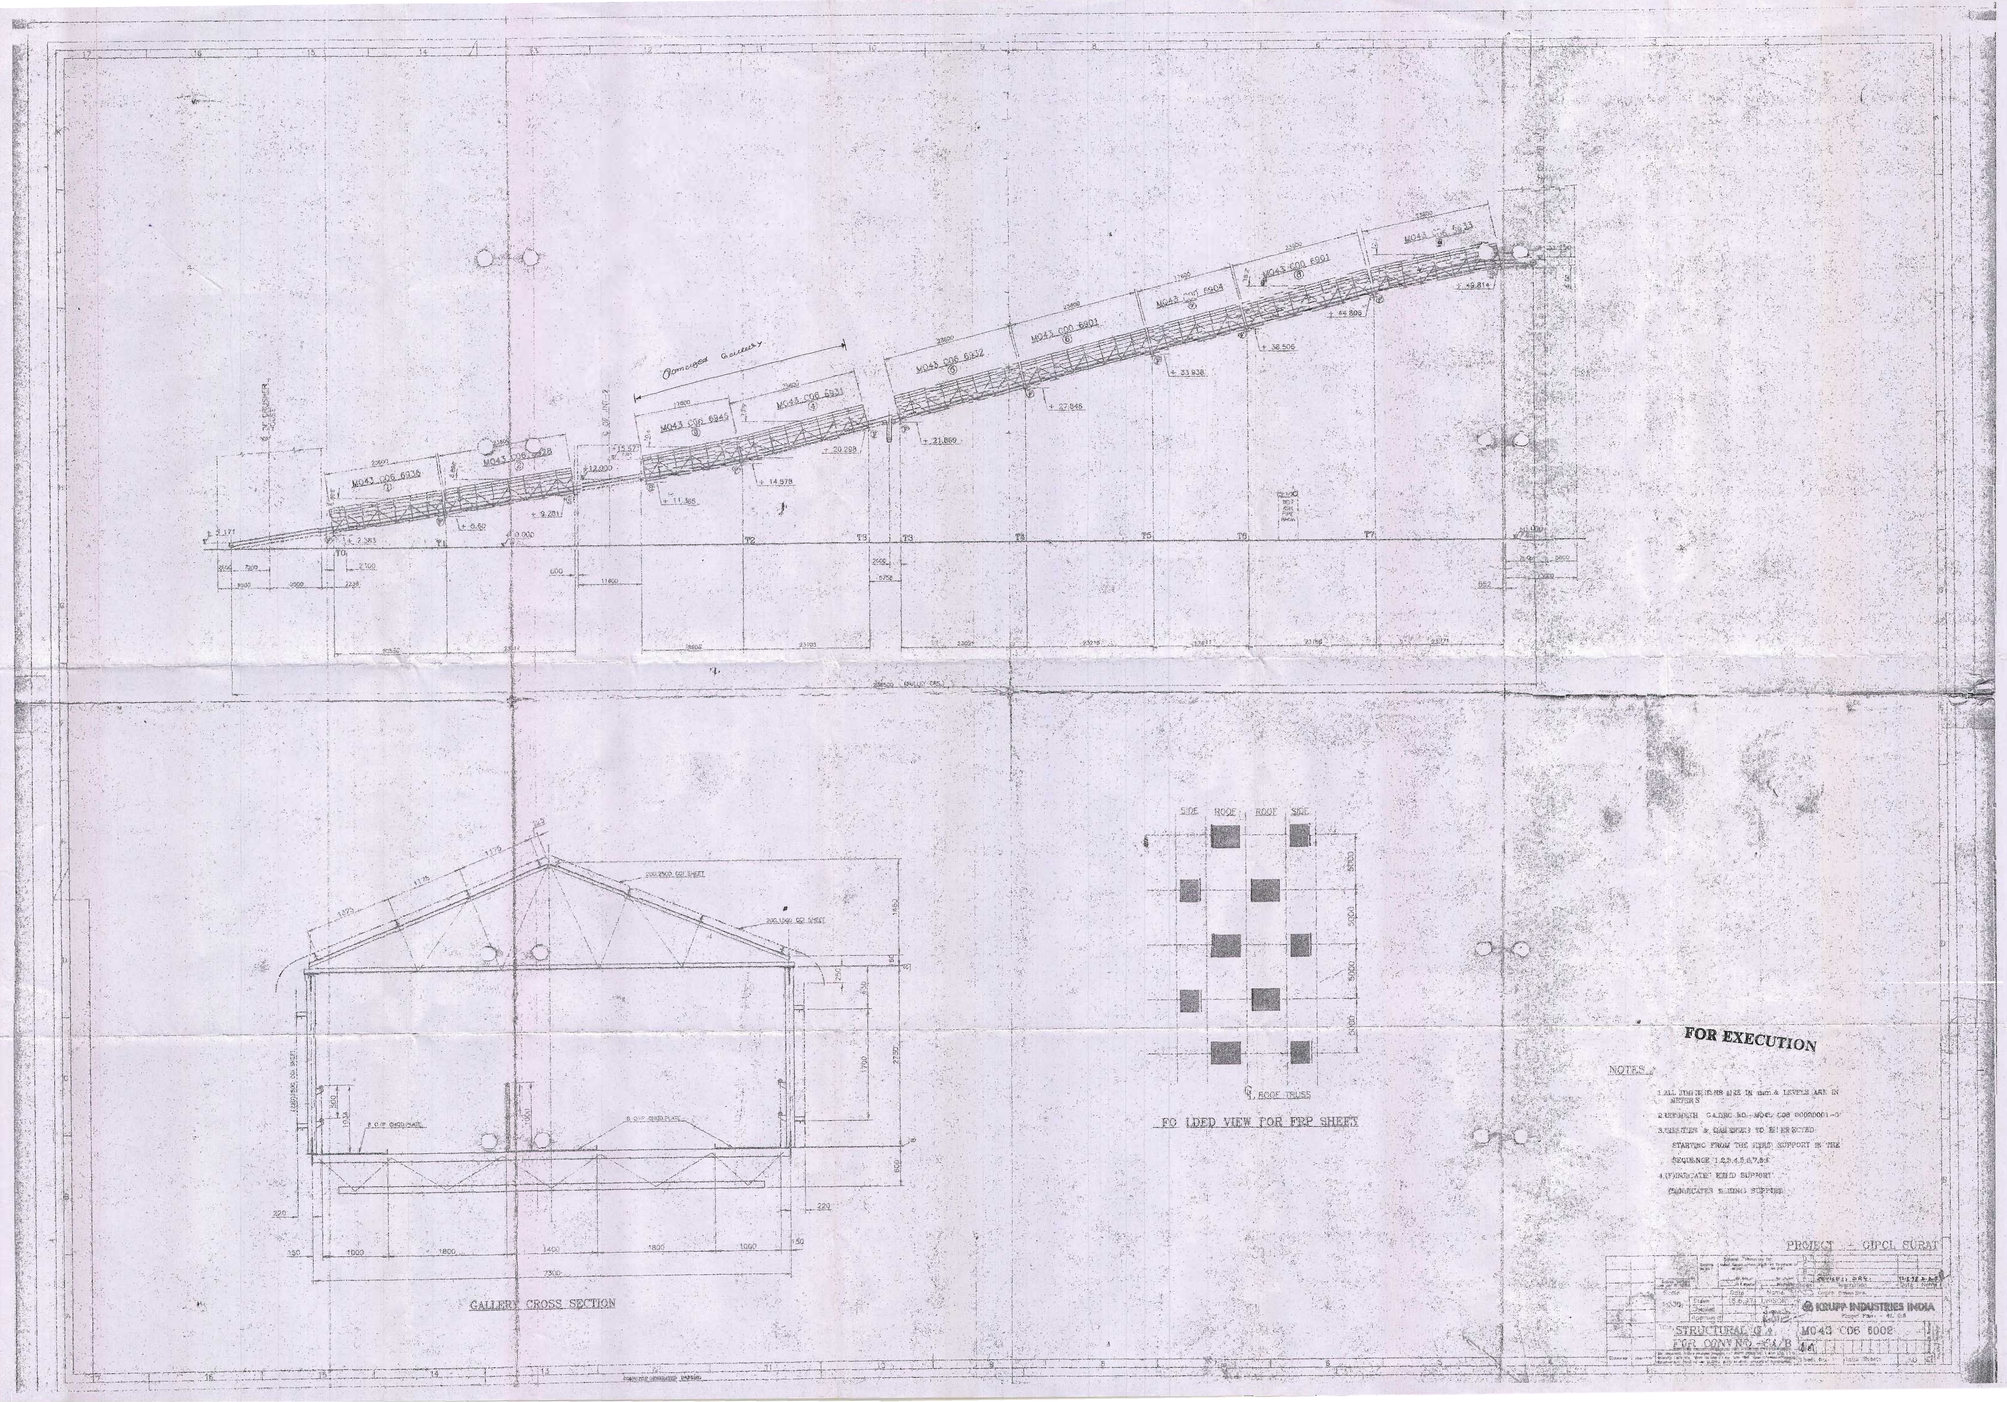

Connected Gallery
M043 C06 6936
M043 C06 6928
M043 C06 6945
M043 C06 6931
M043 C06 6932
M043 C06 6901
M043 C06 6904
M043 C06 6901
M043 C06 6933
GALLERY CROSS SECTION
SIDE
ROOF
ROOF
SIDE
ROOF TRUSS
FOLDED VIEW FOR FRP SHEET
FOR EXECUTION
NOTES
1. ALL JOINTS HAVE SIZE IN mm & LEVELS ARE IN METERS
2. REFER TO GA DWG NO. M043 C06 00000001-0
3. SHEETING & GALLERIES TO BE ERECTED STARTING FROM THE FIXED SUPPORT IN THE SEQUENCE 1,2,3,4,5,6,7,8,9
4. (F) INDICATES FIXED SUPPORT
PROJECT - GIPCL SURAT
KRUPP INDUSTRIES INDIA
STRUCTURAL G.A.
FOR CONT NO. -GA/B
M043 C06 6002